INFORMATION

Clearing Week - WC 12/8/19
Graduation - WC 08/7/19
Induction Week - WC 16/9 to 20/9/2019
Week 1 - 23/09 to 27/9/2019

BYROM ST.

- Phase 3 - Tower : 3rd, 5th & 6th Floor Refurbishments - Jun 2019 - Sept 2019
- Urban Splash Modular House - July 2019
- Phase 2 - Centre : Creation of Labs - Rooms 5.26 & 5.28 - Jun 2019 - Sept 2019
- Phase 2 - Centre : Refurbishment to rooms 2.16a, 5.18, 5.22 & 5.24 - Jun 2019 - Sept 2019
- Phase 2 - Centre : Installation of Security Barriers - Sept. 2019
- Phase 2 - Centre : Scanning of all areas & voids to create 3D model
- Phase 1 - South : Redecoration to Circulation Spaces
- Tom Reilly Bldg : Redecoration to Circulation Spaces
- Byrom St : Building Fabric Works - Jun 2019 - Jun 2019
- Byrom St : Ground Works - July 2019
- Byrom St : M & E (GFM) - Sept 2019
- Peter Jost : M & E - Sept 2019

TITHEBARN & AVRIL ROBARTS BUILDING

1. Tithebarn Extension : August 2020
2. Tithebarn Refurbishment Phases 1-2 : Ph1-Feb 2020, Ph2 - Jan 2021
3. Avril Robarts Refurbishment Phases 1&2 : Ph 1 2nd & 3rd Flrs - Nov 2019 Ph2 Grd & 1st Flrs - Sept 2020

GT. CROSSHALL ST

- Building Fabric Works - Sept 2019
- M & E Works - Sept 2019

MARYBONE LECTURE THEATRE

- Permanent ramp to emergency exit route - July 2019

HENRY COTTON BUILDING

- Accessibility Works - Sept 2019
- Building Fabric Works - Sept 2019
- M & E Works - Sept 2019

EXCHANGE STATION

- Internal Departmental Moves - July 2019

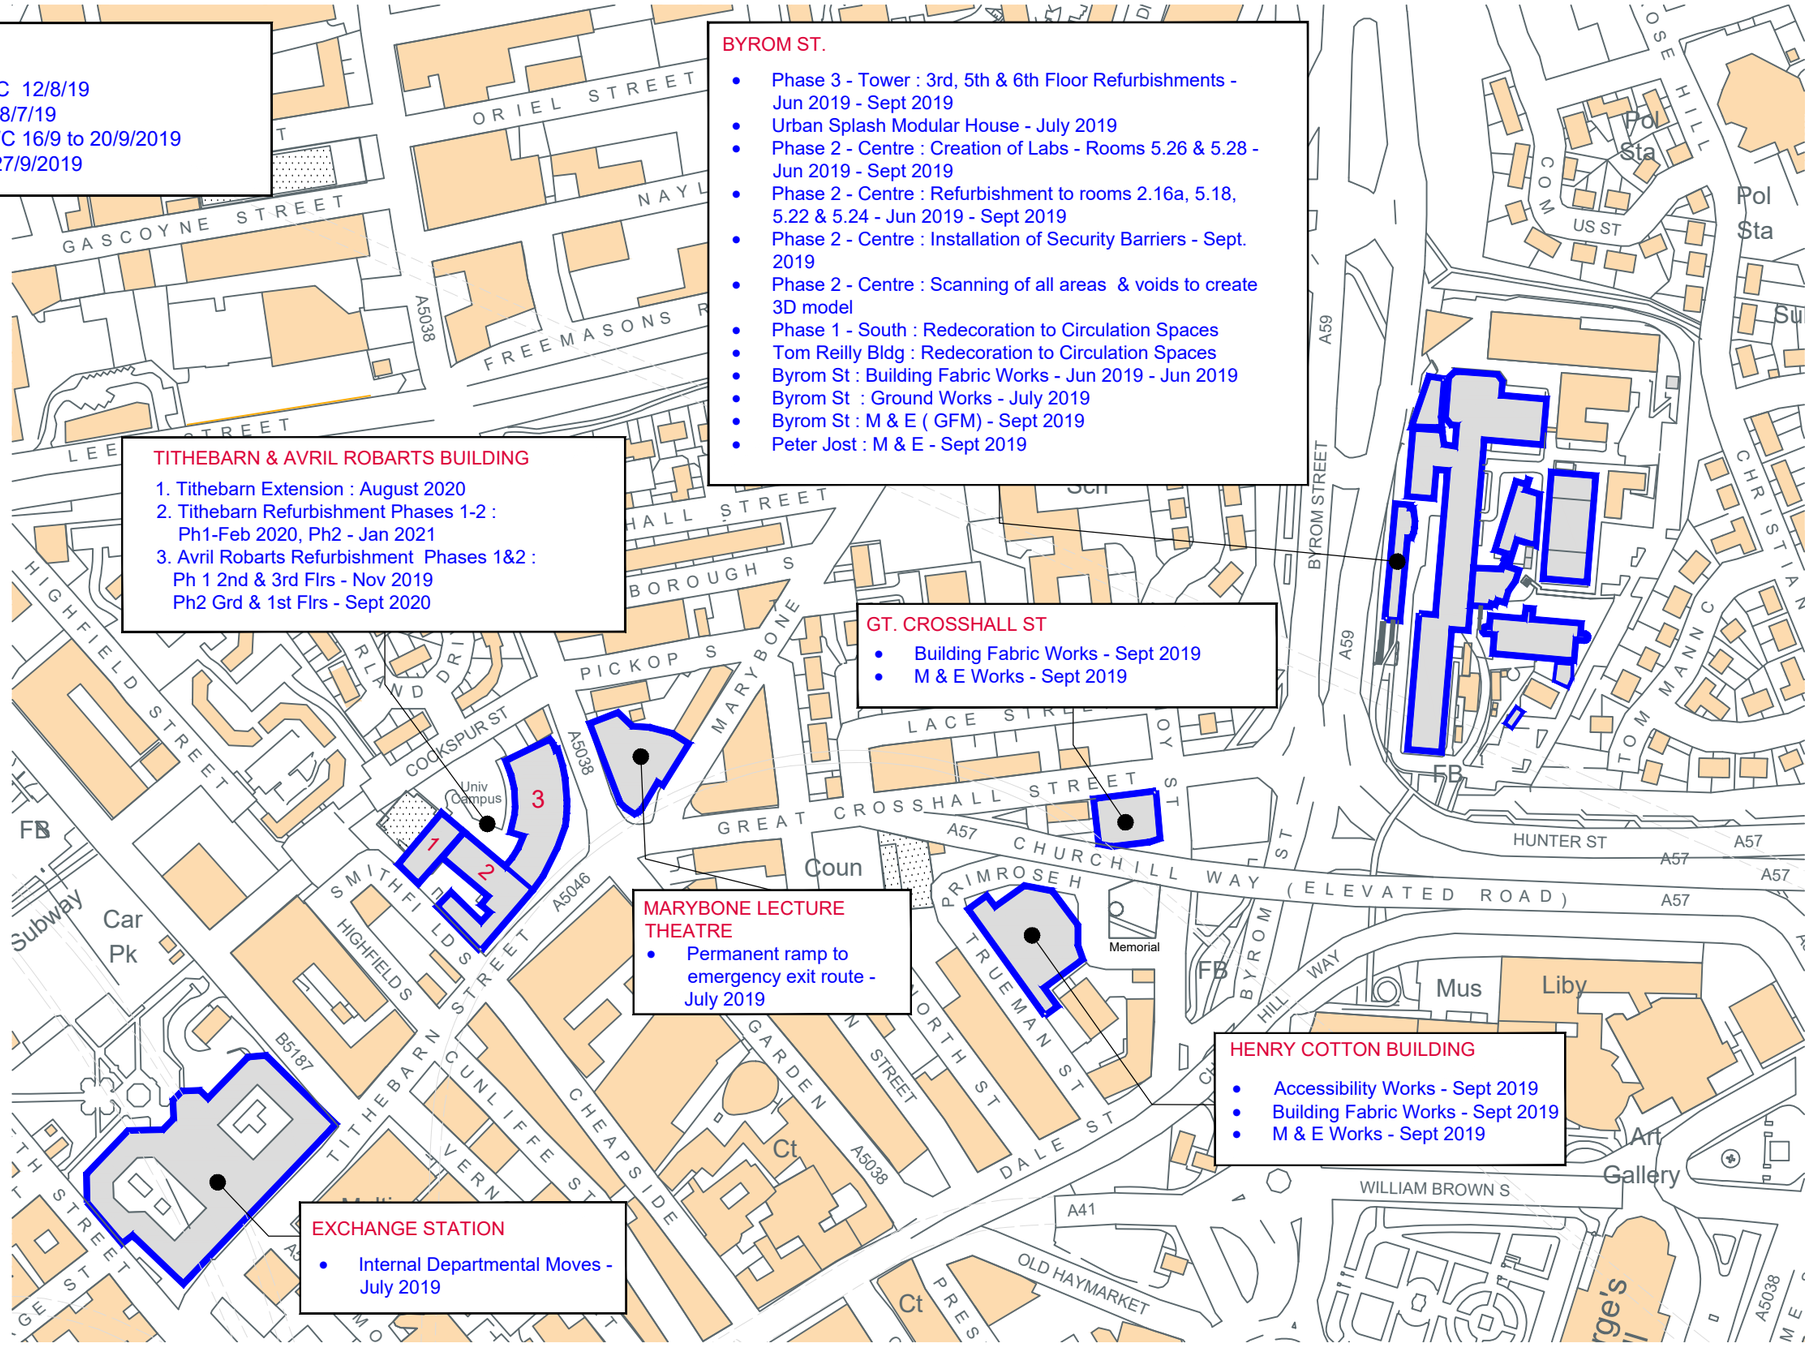

A1

Rev.	Description.	Inits.	Date.	Rev.	Description.	Inits.	Date.

NOTES

Do not scale from this drawing

All Dimensions are to be checked on site

Any discrepancies or ambiguities are to be reported to Estate Management immediately, prior to the commencement of work on site and ordering of any materials.

LIVERPOOL JOHN MOORES UNIVERSITY

Estate Management

2nd Floor,Exchange Station
Tithebarn Street
Liverpool
L2 2QP
Tel. 0151 231 5750

Drawing Title.

PROPOSED WORKS - 2019

Job Title.

CITY CAMPUS

Scale	Drawn by	Checked By	Date
A1 1:1500	KB		JUNE/19

Bldg Code	Project No.	Drawing No.	Revision
CC	-	SP-15	-

copyright L.J.M.U. estate management