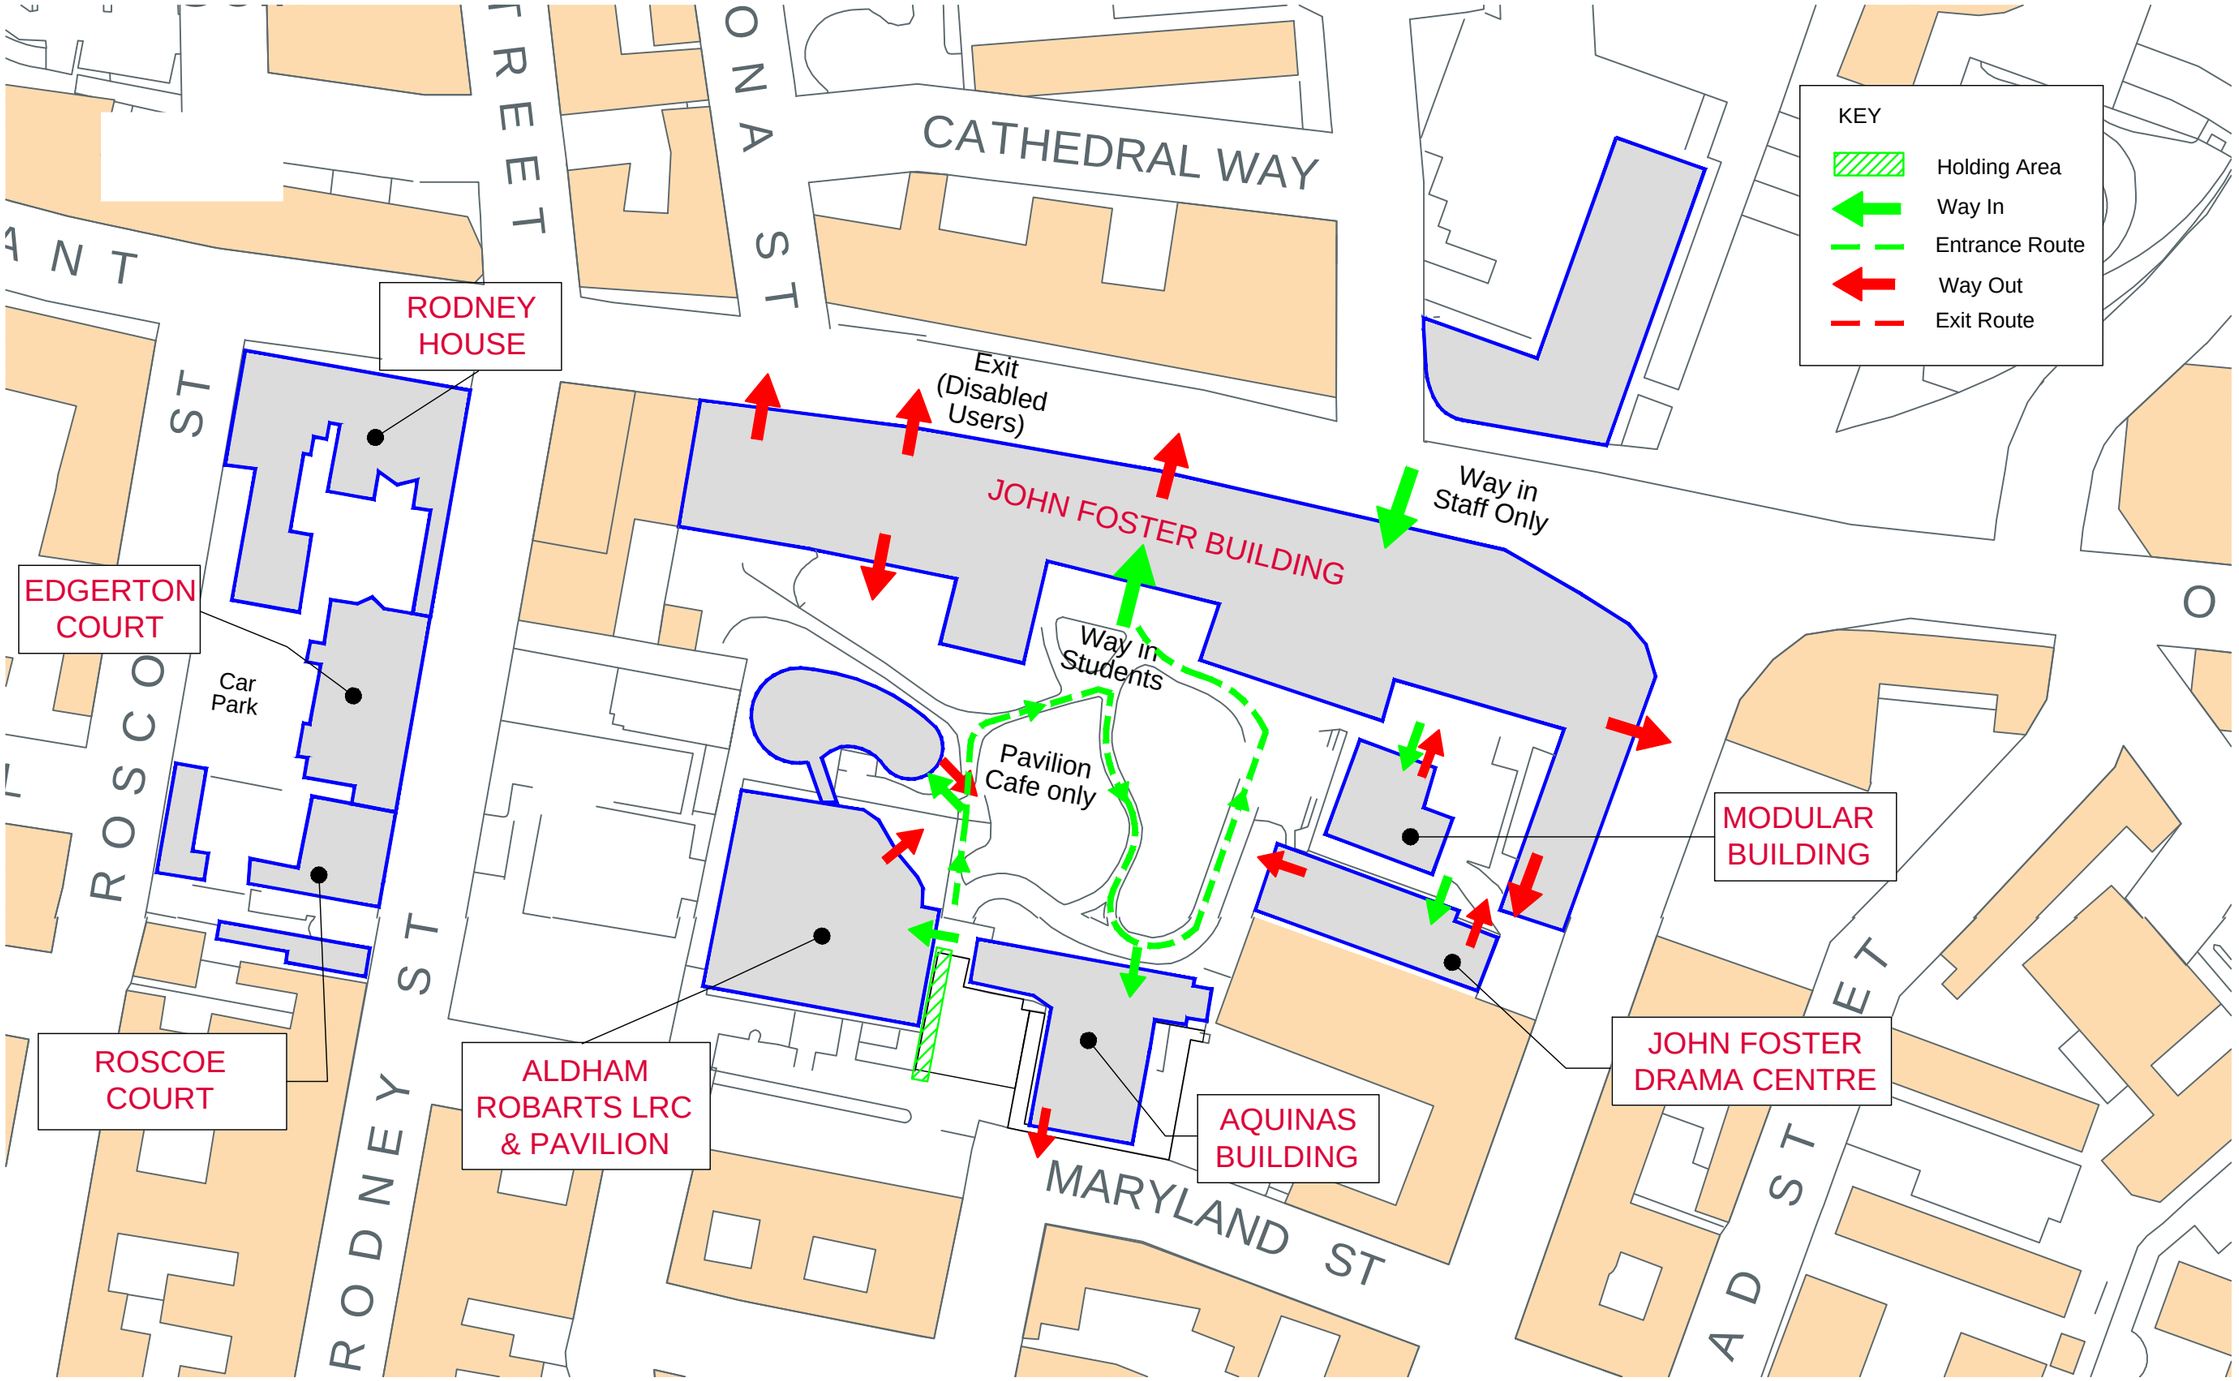

A2

Rev.	Description.	Inits.	Date.	Rev.	Description.	Inits.	Date.

NOTES

Do not scale from this drawing

All Dimensions are to be checked on site

Any discrepancies or ambiguities are to be reported to Estate & Facilities Management immediately, prior to the commencement of work on site and ordering of any materials.

LIVERPOOL JOHN MOORES UNIVERSITY
Estate & Facilities Management

2nd Floor,Exchange Station
Tithebarn Street
Liverpool
L2 2QP
Tel. 0151 231 5750

Drawing Title.
John Foster Site
Marshalling Plan

Job Title.
MT. PLEASANT CAMPUS

Scale	Drawn by	Checked By	Date
A2 1:750	KB		Sept/20

Bldg Code	Project No.	Drawing No.	Revision
MPC	-	SP-29-1	-

copyright L.J.M.U. estate management